PANEL SCHEDULE				
CIRCUIT	SERVICE.	VOLTAGE	AMPS	CONNECTED LOAD
MAIN	HOUSE/SHOP	120	125	ALL HOUSE/WOODSHOP
1	WOODSHOP	220	15	TABLE SAW, JOINTER, DRUM SANDER, 20" BANDSAW
2	WOODSHOP	120	15	SHOP VAC, SHOP ATTIC FAN, GARAGE OPENER, EXTERIOR SHOP LIGHT
3	WOODSHOP	120	20	MAIN LIGHTS, OUTBUILDING
4	WOODSHOP	120	20	WEST WALL---14" BANDSAW, LATHE, ROUTER TABLE, SCROLL SAW, OSC. SANDER, BELT-DISC SANDER, FIOS
5	WOODSHOP	120	20	NORTH WALL---MORTISER, DRILL PRESS, ASSEMBLY TABLE, INFO STATION, RADIANT HEATER #1
6	WOODSHOP	120	20	AIR COMPRESSOR, NORTH EXTERIOR OUTLET
7	WOODSHOP	120	20	EAST WALL---MITRE SAW, MISC. QUAD OUTLET, WORKBENCH, AIR CLEANER, FUTURE LOFT OUTLET
8	WOODSHOP	120	20	SOUTH WALL---PLANER, PANEL SAW
9	WOODSHOP	120	20	DUST COLLECTOR
10	WOODSHOP	120	20	SECONDARY LIGHTS, RADIANT HEATER #2, OUTBUILDING, HOUSE ATTIC FAN

NOTES: SHOP VAC IS 8.5A, RADIANT HEATER IS 12.5A, ATTIC FAN IS 3.4A, AIR CLEANER IS 3.9A.

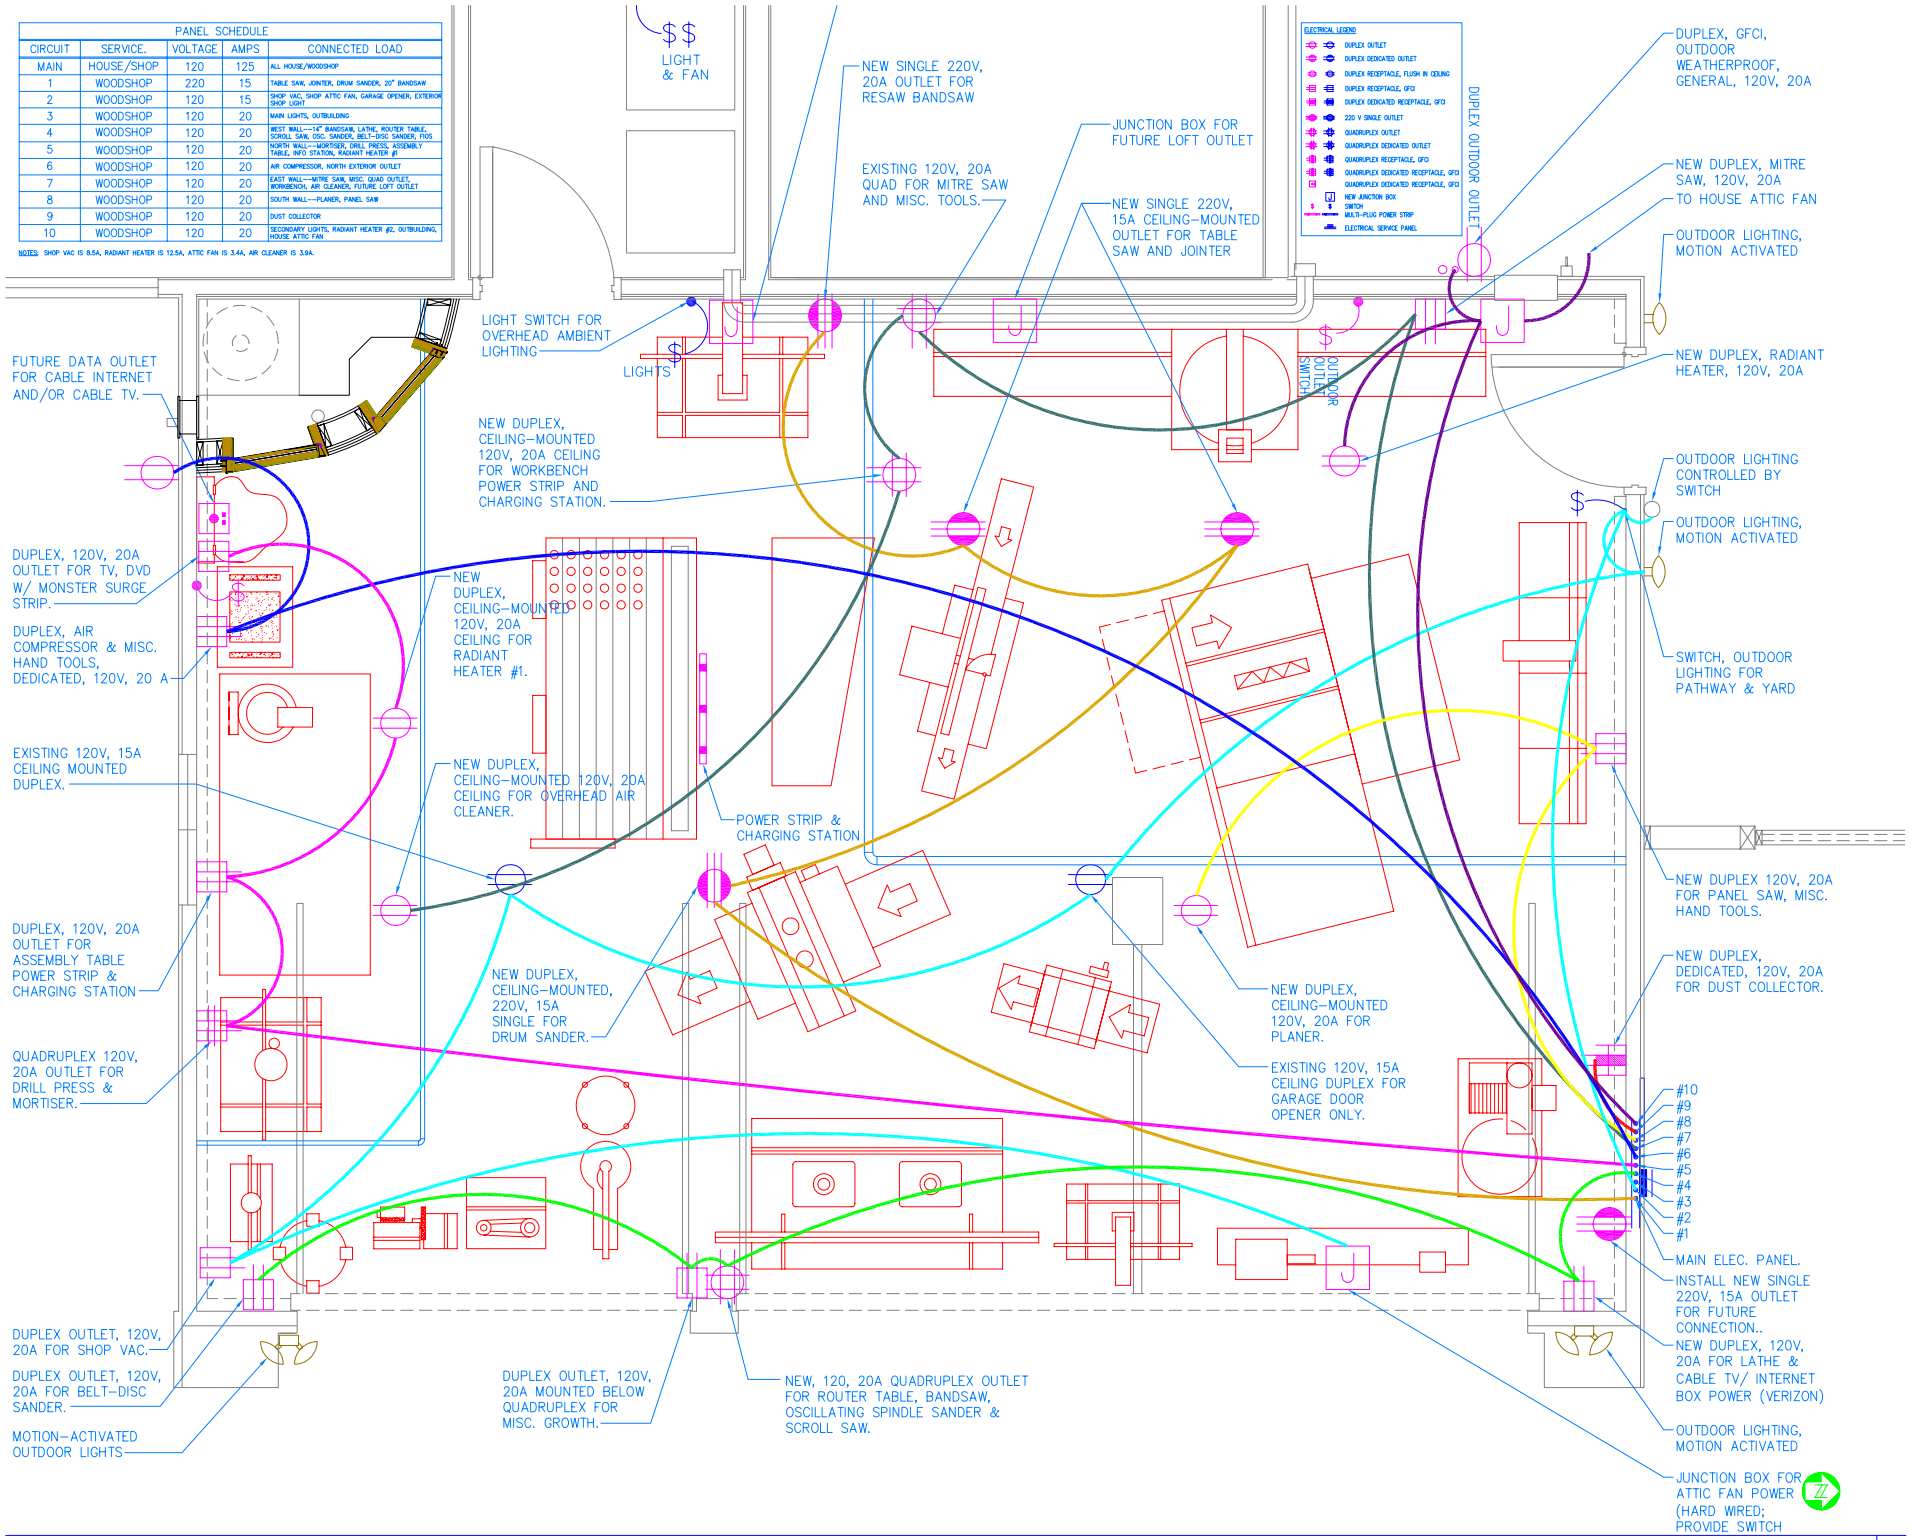

ELECTRICAL FLOOR PLAN 1

the art of Woodshop design

BOBBY'S WORKSHOP DESIGN
123 Middle of Nowhere Planer, CA

All drawings and written material appearing herein constitute the original and unpublished work of The Art of Woodshop Design and the same may not be duplicated, used, or disclosed without the written consent of author.

Remarks	Date	By
DESIGN DEVELOPMENT	06-09-10	R.H.

Sheet Title
WORKSHOP DESIGN
ELECTRICAL PLAN

Drawn By R.H.
Project No 10-001
Date 06-09-10
Scale 1/2"=1'-0"
Sheet E-1